This document is for information purposes only. The areas and measurements shown are approximate and may be modified for technical reasons and/or administrative issues. All furniture shown is for illustrative purposes. *C.A.W.E.U. stands for Communal Area With Exclusive Use.

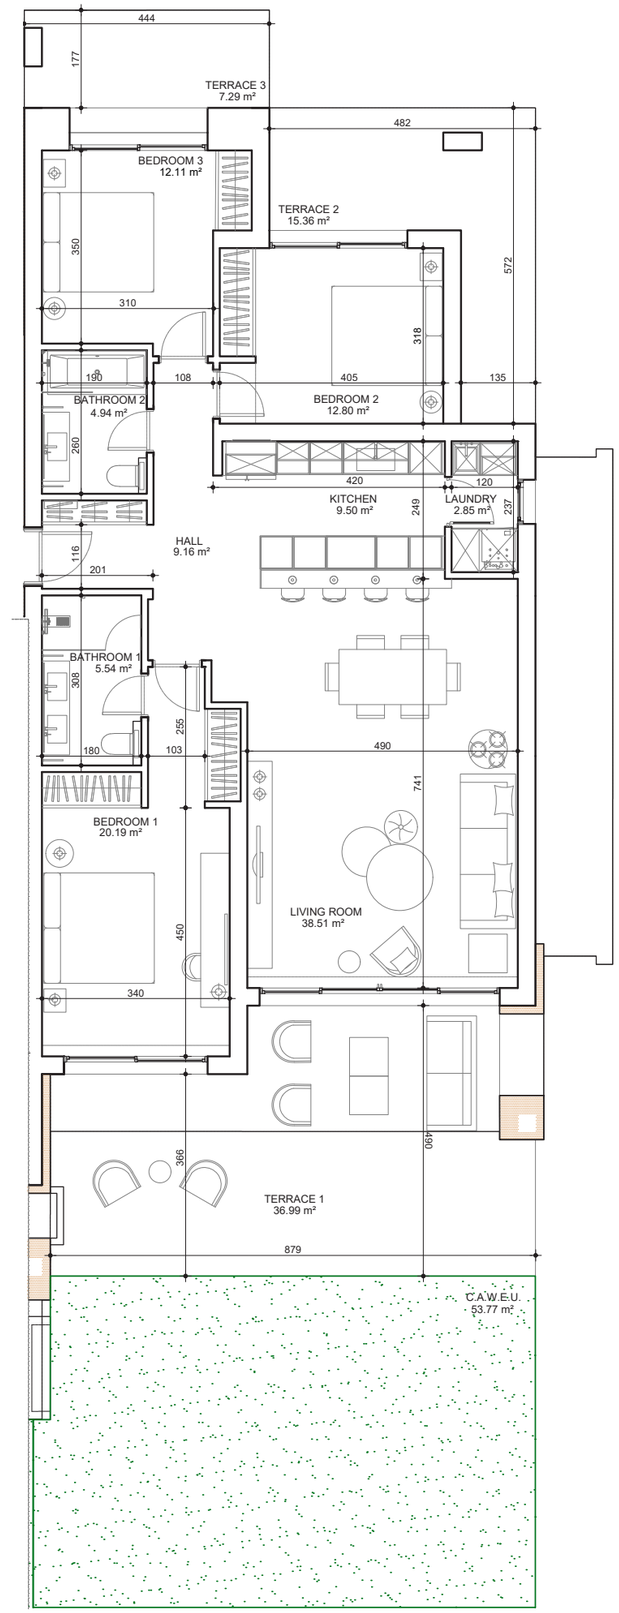

1 2 3 4 5 10 mts

E: 1/100

TYPE A

3 BEDROOM GARDEN

	Solarium	Solarium	
Solarium	2.2	2.1	Solarium
1.4	1.3	1.2	1.1
0.4	0.3	0.2	0.1

AREAS

Internal Usable	115.60 m²
Terrace Usable	59.64 m²
Solarium Usable	0.00 m²
TOTAL USABLE	**175.24 m²**
Internal Built	135.81 m²
Terrace Built	64.03 m²
Solarium Built	0.00 m²
TOTAL BUILT	**199.84 m²**
*C.A.W.E.U.	53.77 m²

AYANA
ESTEPONA

This document is for information purposes only. The areas and measurements shown are approximate and may be modified for technical reasons and/or administrative issues. All furniture shown is for illustrative purposes. *C.A.W.E.U. stands for Communal Area With Exclusive Use.

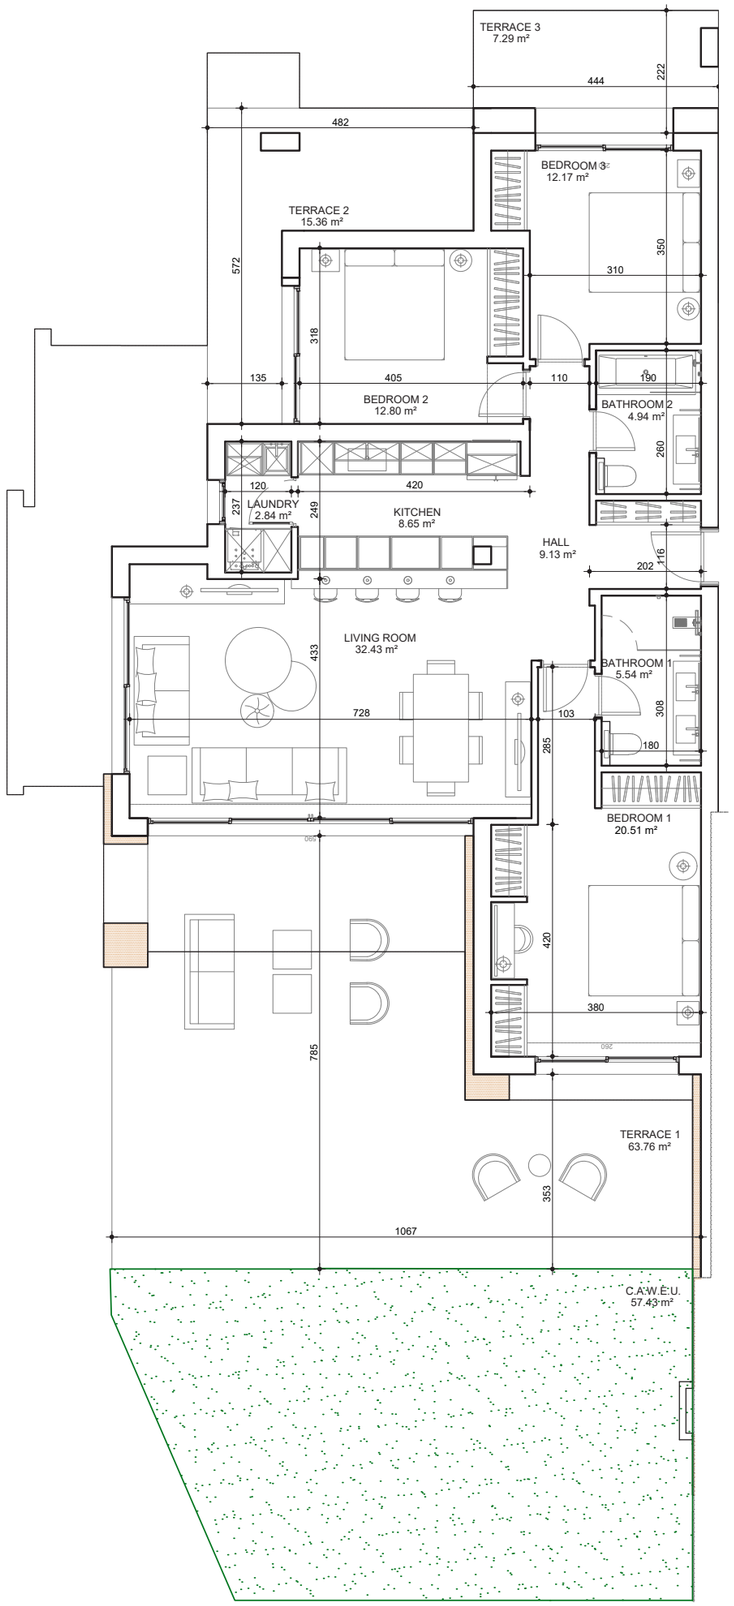

1 2 3 4 5 10 mts

E: 1/100

TYPE A2

3 BEDROOM GARDEN

	Solarium	Solarium	
Solarium	2.2	2.1	Solarium
1.4	1.3	1.2	1.1
0.4	0.3	0.2	0.1

AREAS

Internal Usable	109.01 m²
Terrace Usable	86.41 m²
Solarium Usable	0.00 m²
TOTAL USABLE	**195.42 m²**
Internal Built	131.07 m²
Terrace Built	91.22 m²
Solarium Built	0.00 m²
TOTAL BUILT	**222.29 m²**
*C.A.W.E.U.	57.43 m²

AYANA
ESTEPONA

This document is for information purposes only. The areas and measurements shown are approximate and may be modified for technical reasons and/or administrative issues. All furniture shown is for illustrative purposes. *C.A.W.E.U. stands for Communal Area With Exclusive Use.

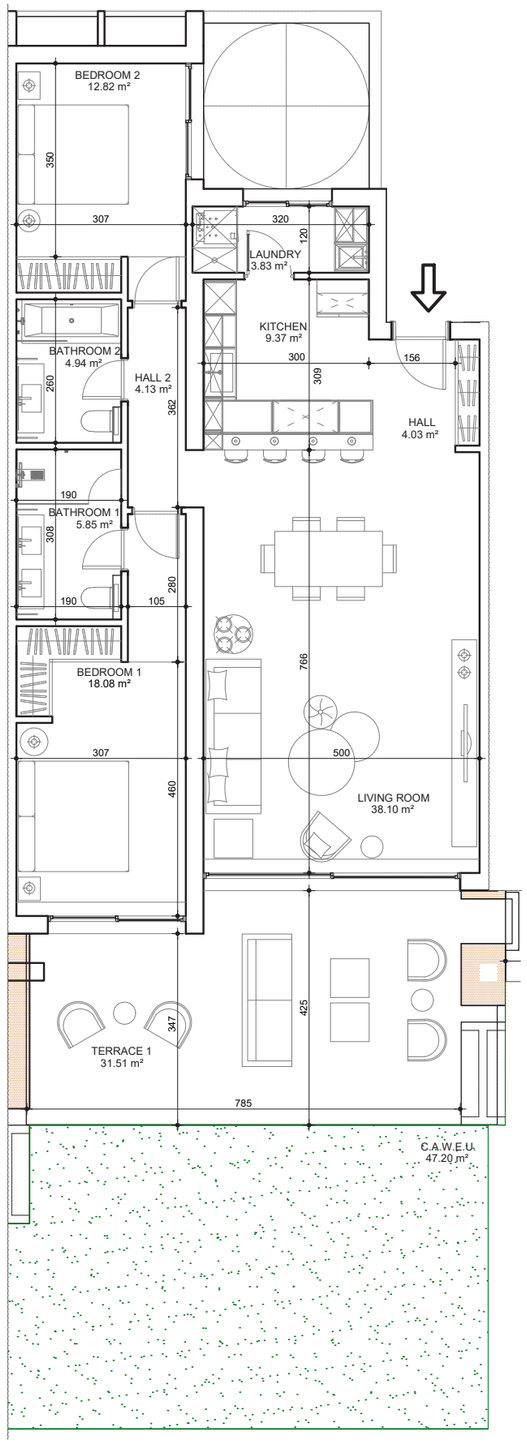

1 2 3 4 5 10 mts

E: 1/100

TYPE B

2 BEDROOM GARDEN

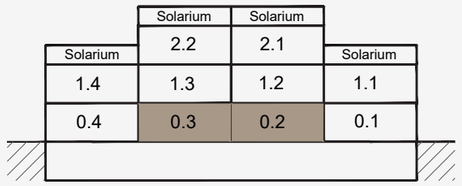

AREAS

Internal Usable	101.15 m²
Terrace Usable	31.51 m²
Solarium Usable	0.00 m²
TOTAL USABLE	**132.66 m²**
Internal Built	118.05 m²
Terrace Built	34.00 m²
Solarium Built	0.00 m²
TOTAL BUILT	**152.05 m²**
*C.A.W.E.U.	47.20 m²

AYANA

ESTEPONA

TYPE C

2 BEDROOM FIRST FLOOR

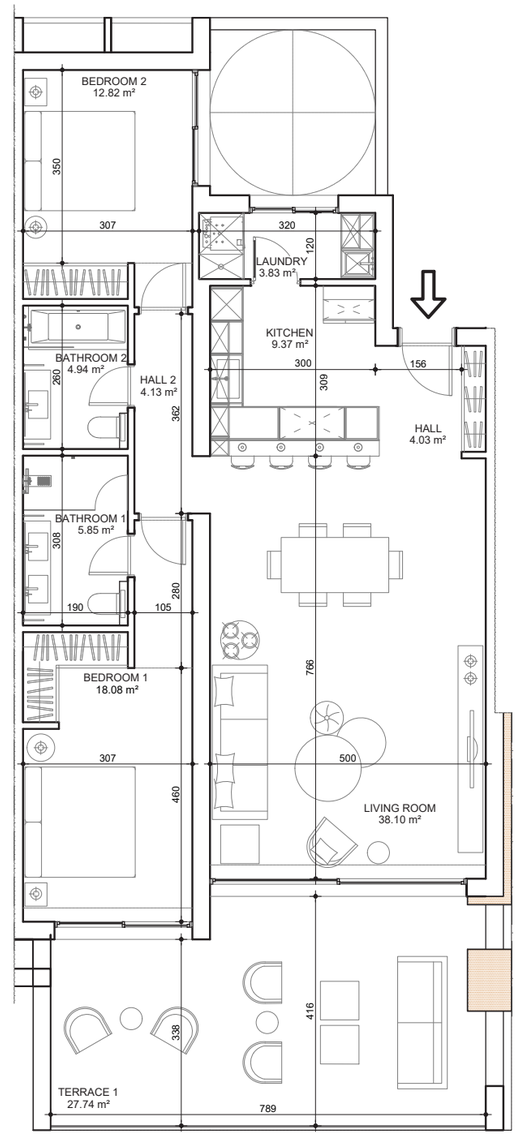

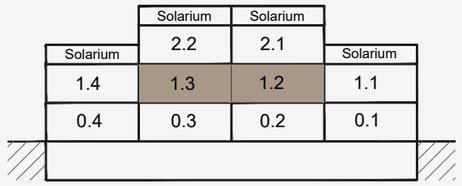

AREAS

Internal Usable	101.15 m²
Terrace Usable	27.74 m²
Solarium Usable	0.00 m²
TOTAL USABLE	**128.89 m²**
Internal Built	118.34 m²
Terrace Built	34.00 m²
Solarium Built	0.00 m²
TOTAL BUILT	**152.34 m²**
*C.A.W.E.U.	0.00 m²

1 2 3 4 5 10 mts

E: 1/100

AYANA
ESTEPONA

This document is for information purposes only. The areas and measurements shown are approximate and may be modified for technical reasons and/or administrative issues. All furniture shown is for illustrative purposes. *C.A.W.E.U. stands for Communal Area With Exclusive Use.

This document is for information purposes only. The areas and measurements shown are approximate and may be modified for technical reasons and/or administrative issues. All furniture shown is for illustrative purposes. *C.A.W.E.U. stands for Communal Area With Exclusive Use.

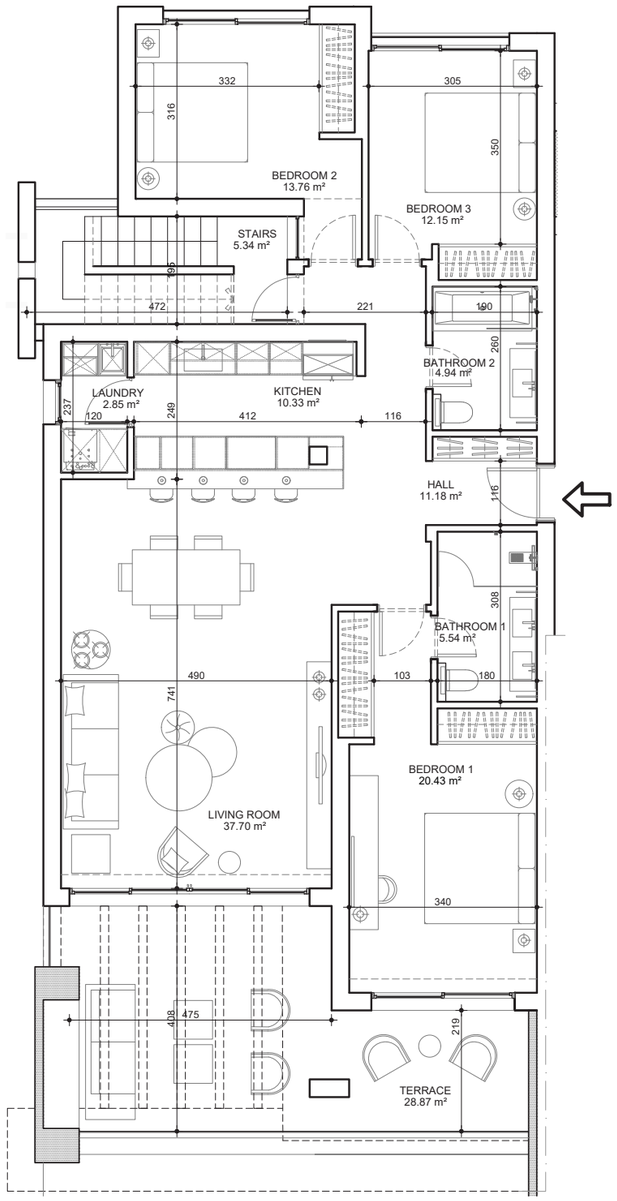

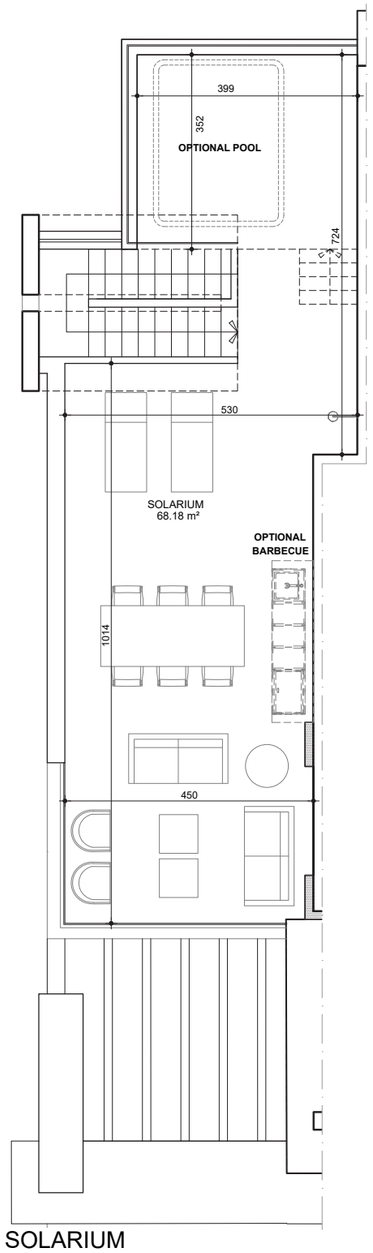

1 2 3 4 5 10 mts

E: 1/100

TYPE D

3 BEDROOM SOLARIUM

	Solarium		Solarium
Solarium	2.2	2.1	Solarium
1.4	1.3	1.2	1.1
0.4	0.3	0.2	0.1

AREAS

Internal Usable	124.22 m²
Terrace Usable	28.87 m²
Solarium Usable	68.18 m²
TOTAL USABLE	**221.27 m²**
Internal Built	140.98 m²
Terrace Built	43.79 m²
Solarium Built	72.44 m²
TOTAL BUILT	**257.21 m²**
*C.A.W.E.U.	0.00 m²

AYANA
ESTEPONA

This document is for information purposes only. The areas and measurements shown are approximate and may be modified for technical reasons and/or administrative issues. All furniture shown is for illustrative purposes. *C.A.W.E.U. stands for Communal Area With Exclusive Use.

TYPE D2

3 BEDROOM SOLARIUM

	Solarium	Solarium	
Solarium	2.2	2.1	Solarium
1.4	1.3	1.2	1.1
0.4	0.3	0.2	0.1

AREAS

Internal Usable	115.60 m²
Terrace Usable	47.89 m²
Solarium Usable	62.60 m²
TOTAL USABLE	**226.09 m²**
Internal Built	136.23 m²
Terrace Built	53.88 m²
Solarium Built	70.00 m²
TOTAL BUILT	**260.11 m²**
*C.A.W.E.U.	0.00 m²

1 2 3 4 5 10 mts

E: 1/100

AYANA
ESTEPONA

This document is for information purposes only. The areas and measurements shown are approximate and may be modified for technical reasons and/or administrative issues. All furniture shown is for illustrative purposes. *C.A.W.E.U. stands for Communal Area With Exclusive Use.

TYPE D3

3 BEDROOM SOLARIUM

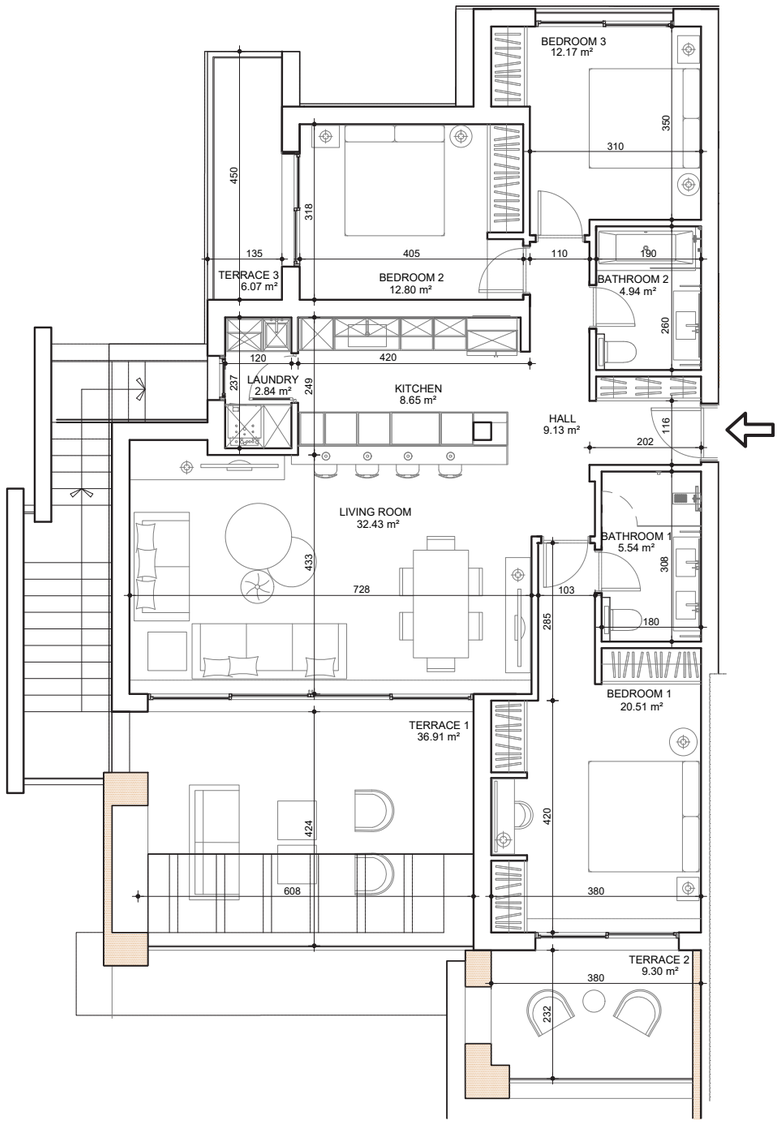

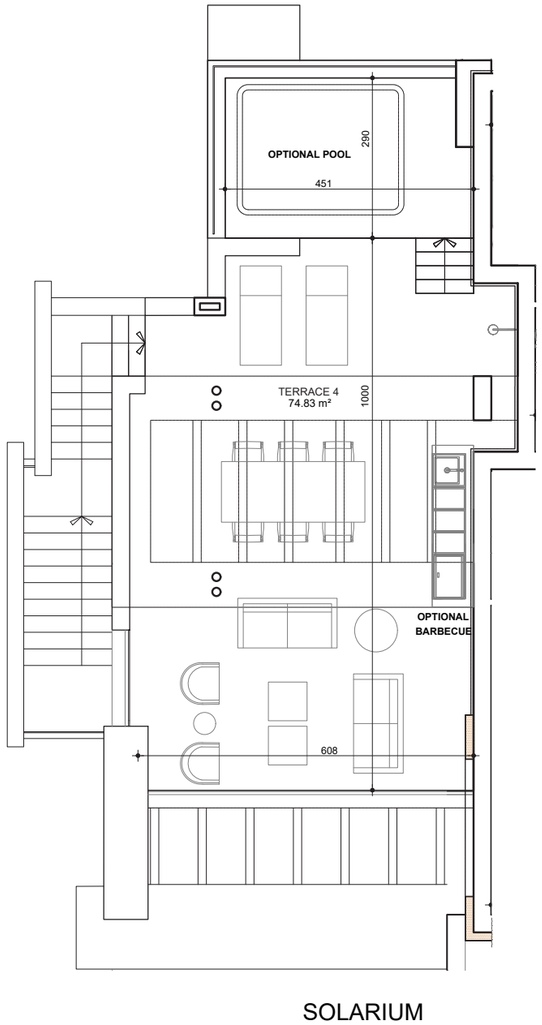

1 2 3 4 5 10 mts

E: 1/100

	Solarium	Solarium	
Solarium	14.2.2	14.2.1	Solarium
14.1.4	14.1.3	14.1.2	14.1.1
14.0.4	14.0.3	14.0.2	14.0.1

AREAS

Internal Usable	109.01 m²
Terrace Usable	52.28 m²
Solarium Usable	74.83 m²
TOTAL USABLE	**236.12 m²**
Internal Built	131.53 m²
Terrace Built	63.19 m²
Solarium Built	82.85 m²
TOTAL BUILT	**277.57 m²**
*C.A.W.E.U.	0.00 m²

AYANA
ESTEPONA